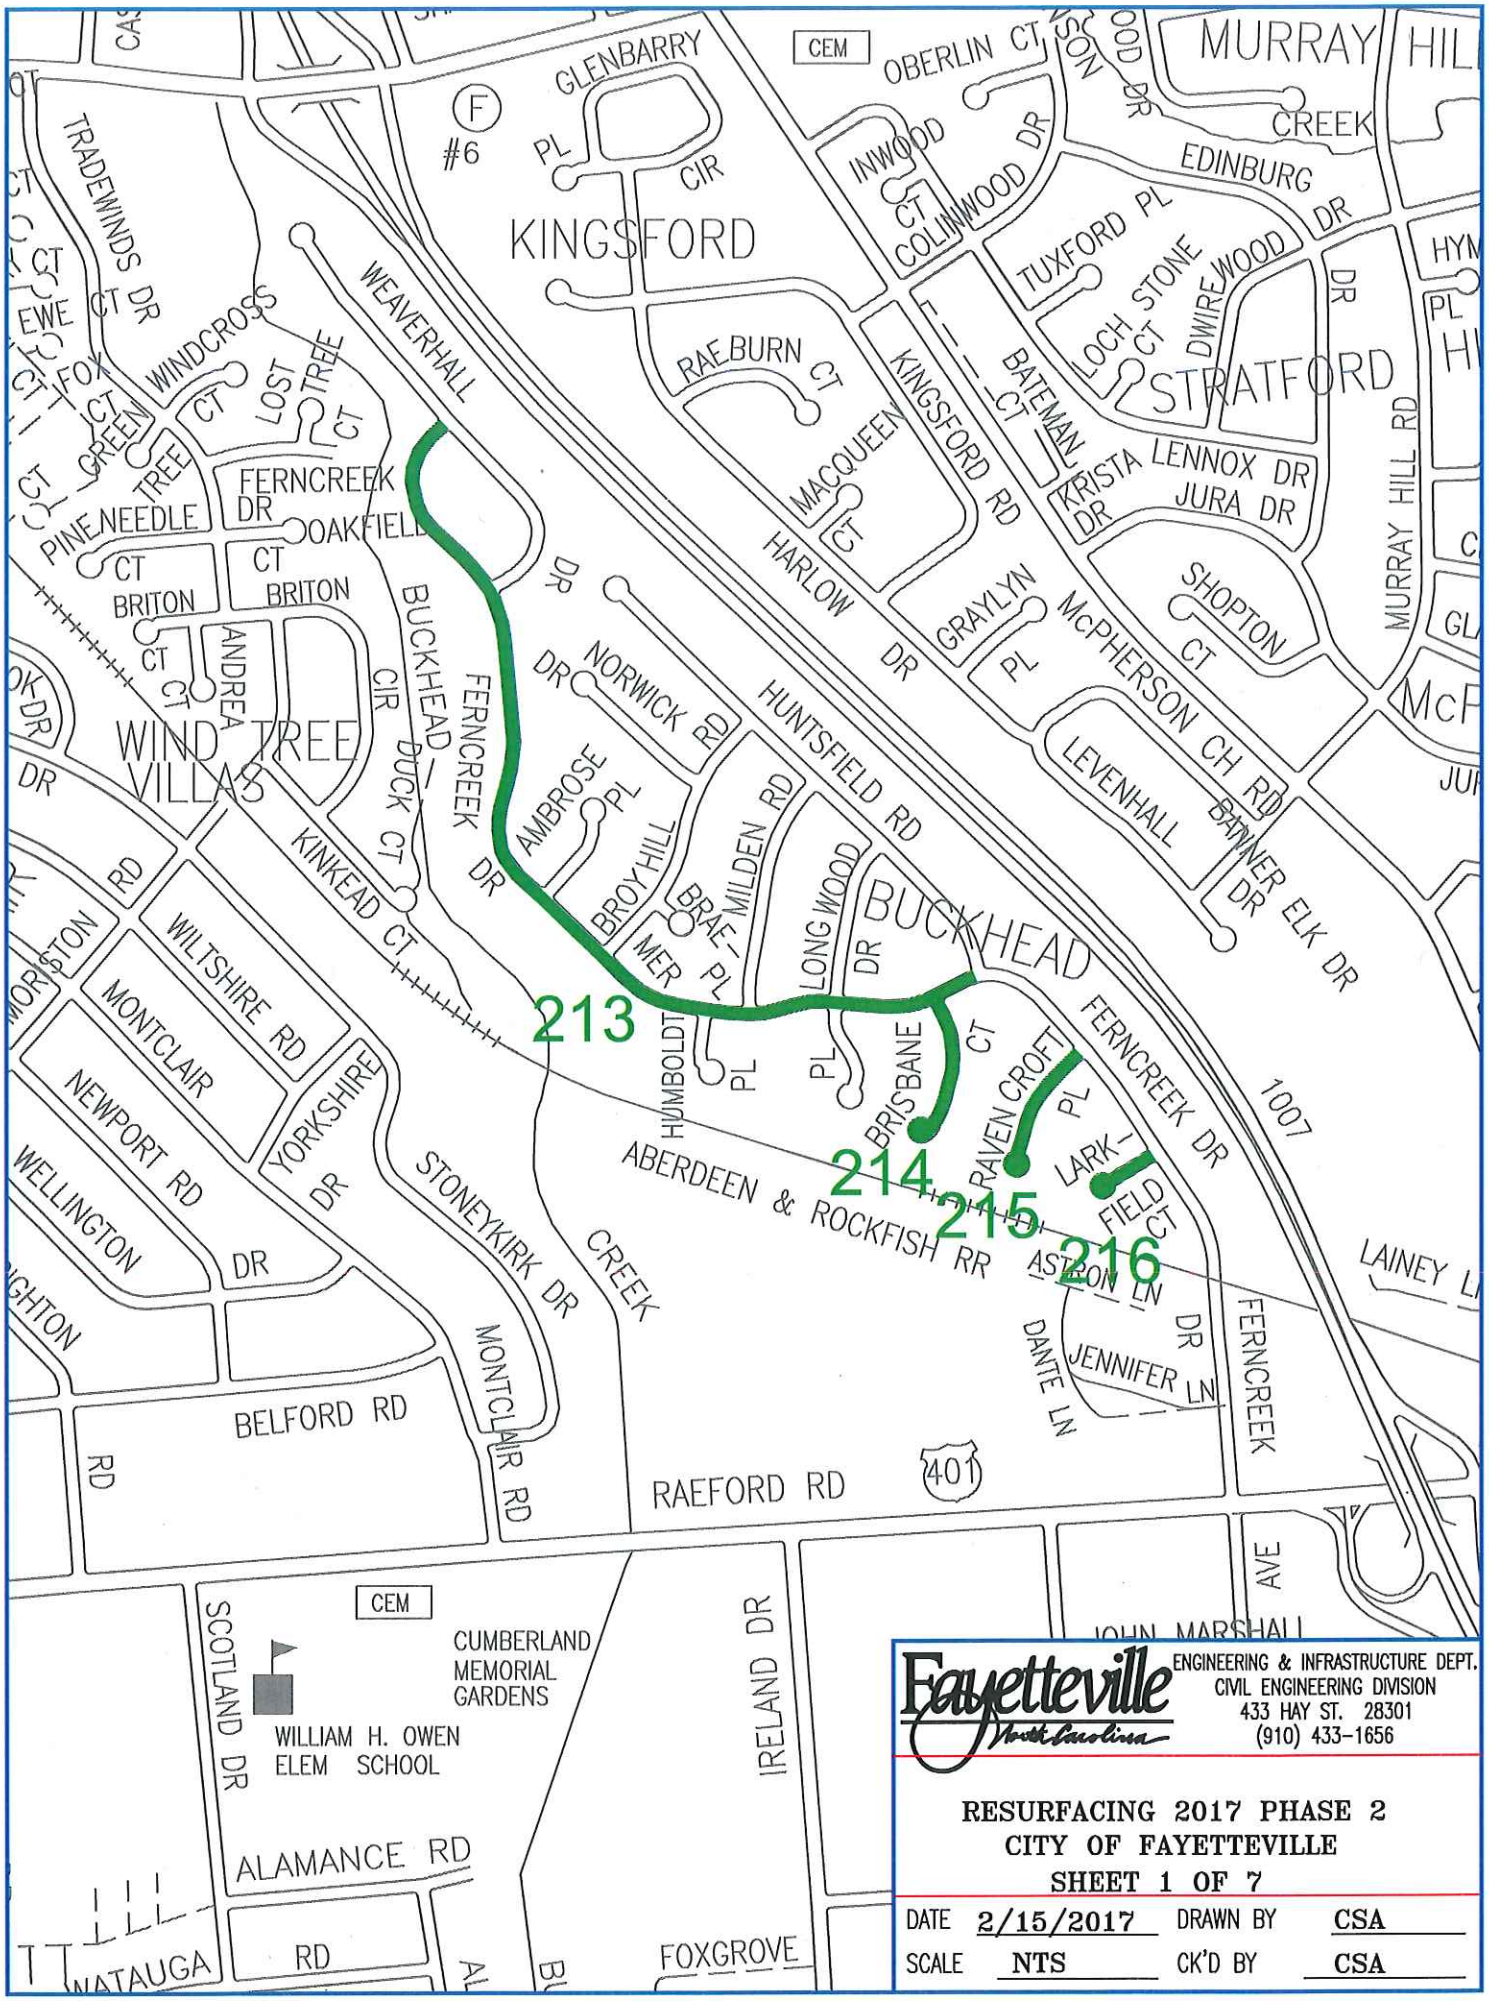

Fayetteville North Carolina

ENGINEERING & INFRASTRUCTURE DEPT.
CIVIL ENGINEERING DIVISION
433 HAY ST. 28301
(910) 433-1656

RESURFACING 2017 PHASE 2
CITY OF FAYETTEVILLE
SHEET 1 OF 7

DATE	2/15/2017	DRAWN BY	CSA
SCALE	NTS	CK'D BY	CSA

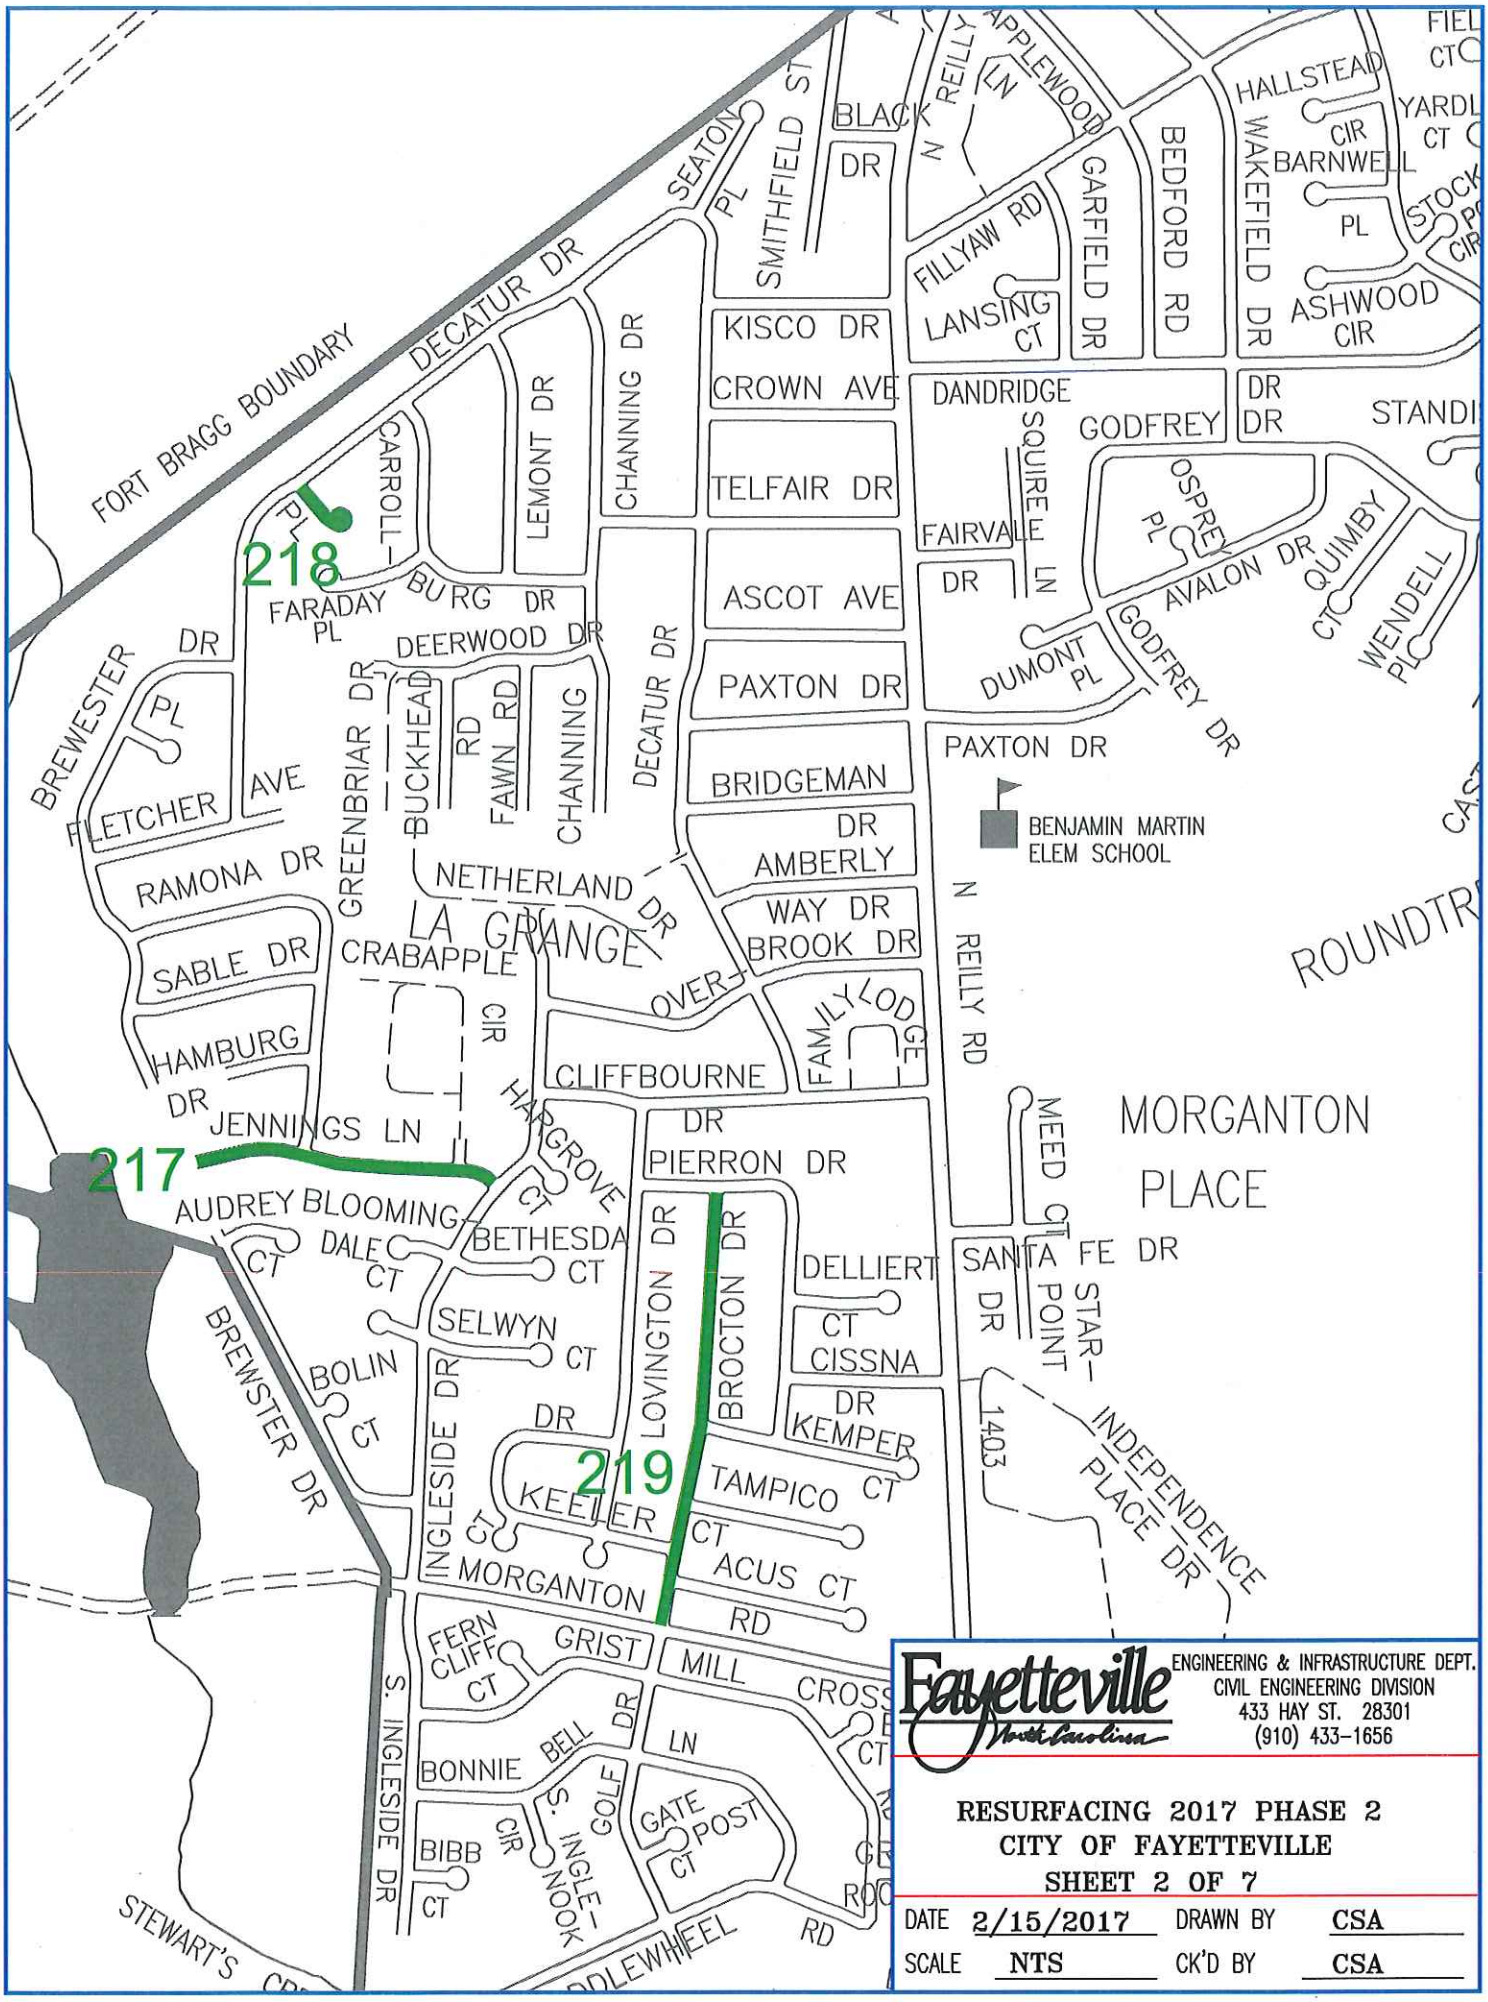

Fayetteville North Carolina

ENGINEERING & INFRASTRUCTURE DEPT.
CIVIL ENGINEERING DIVISION
433 HAY ST. 28301
(910) 433-1656

RESURFACING 2017 PHASE 2
CITY OF FAYETTEVILLE
SHEET 2 OF 7

DATE	2/15/2017	DRAWN BY	CSA
SCALE	NTS	CK'D BY	CSA

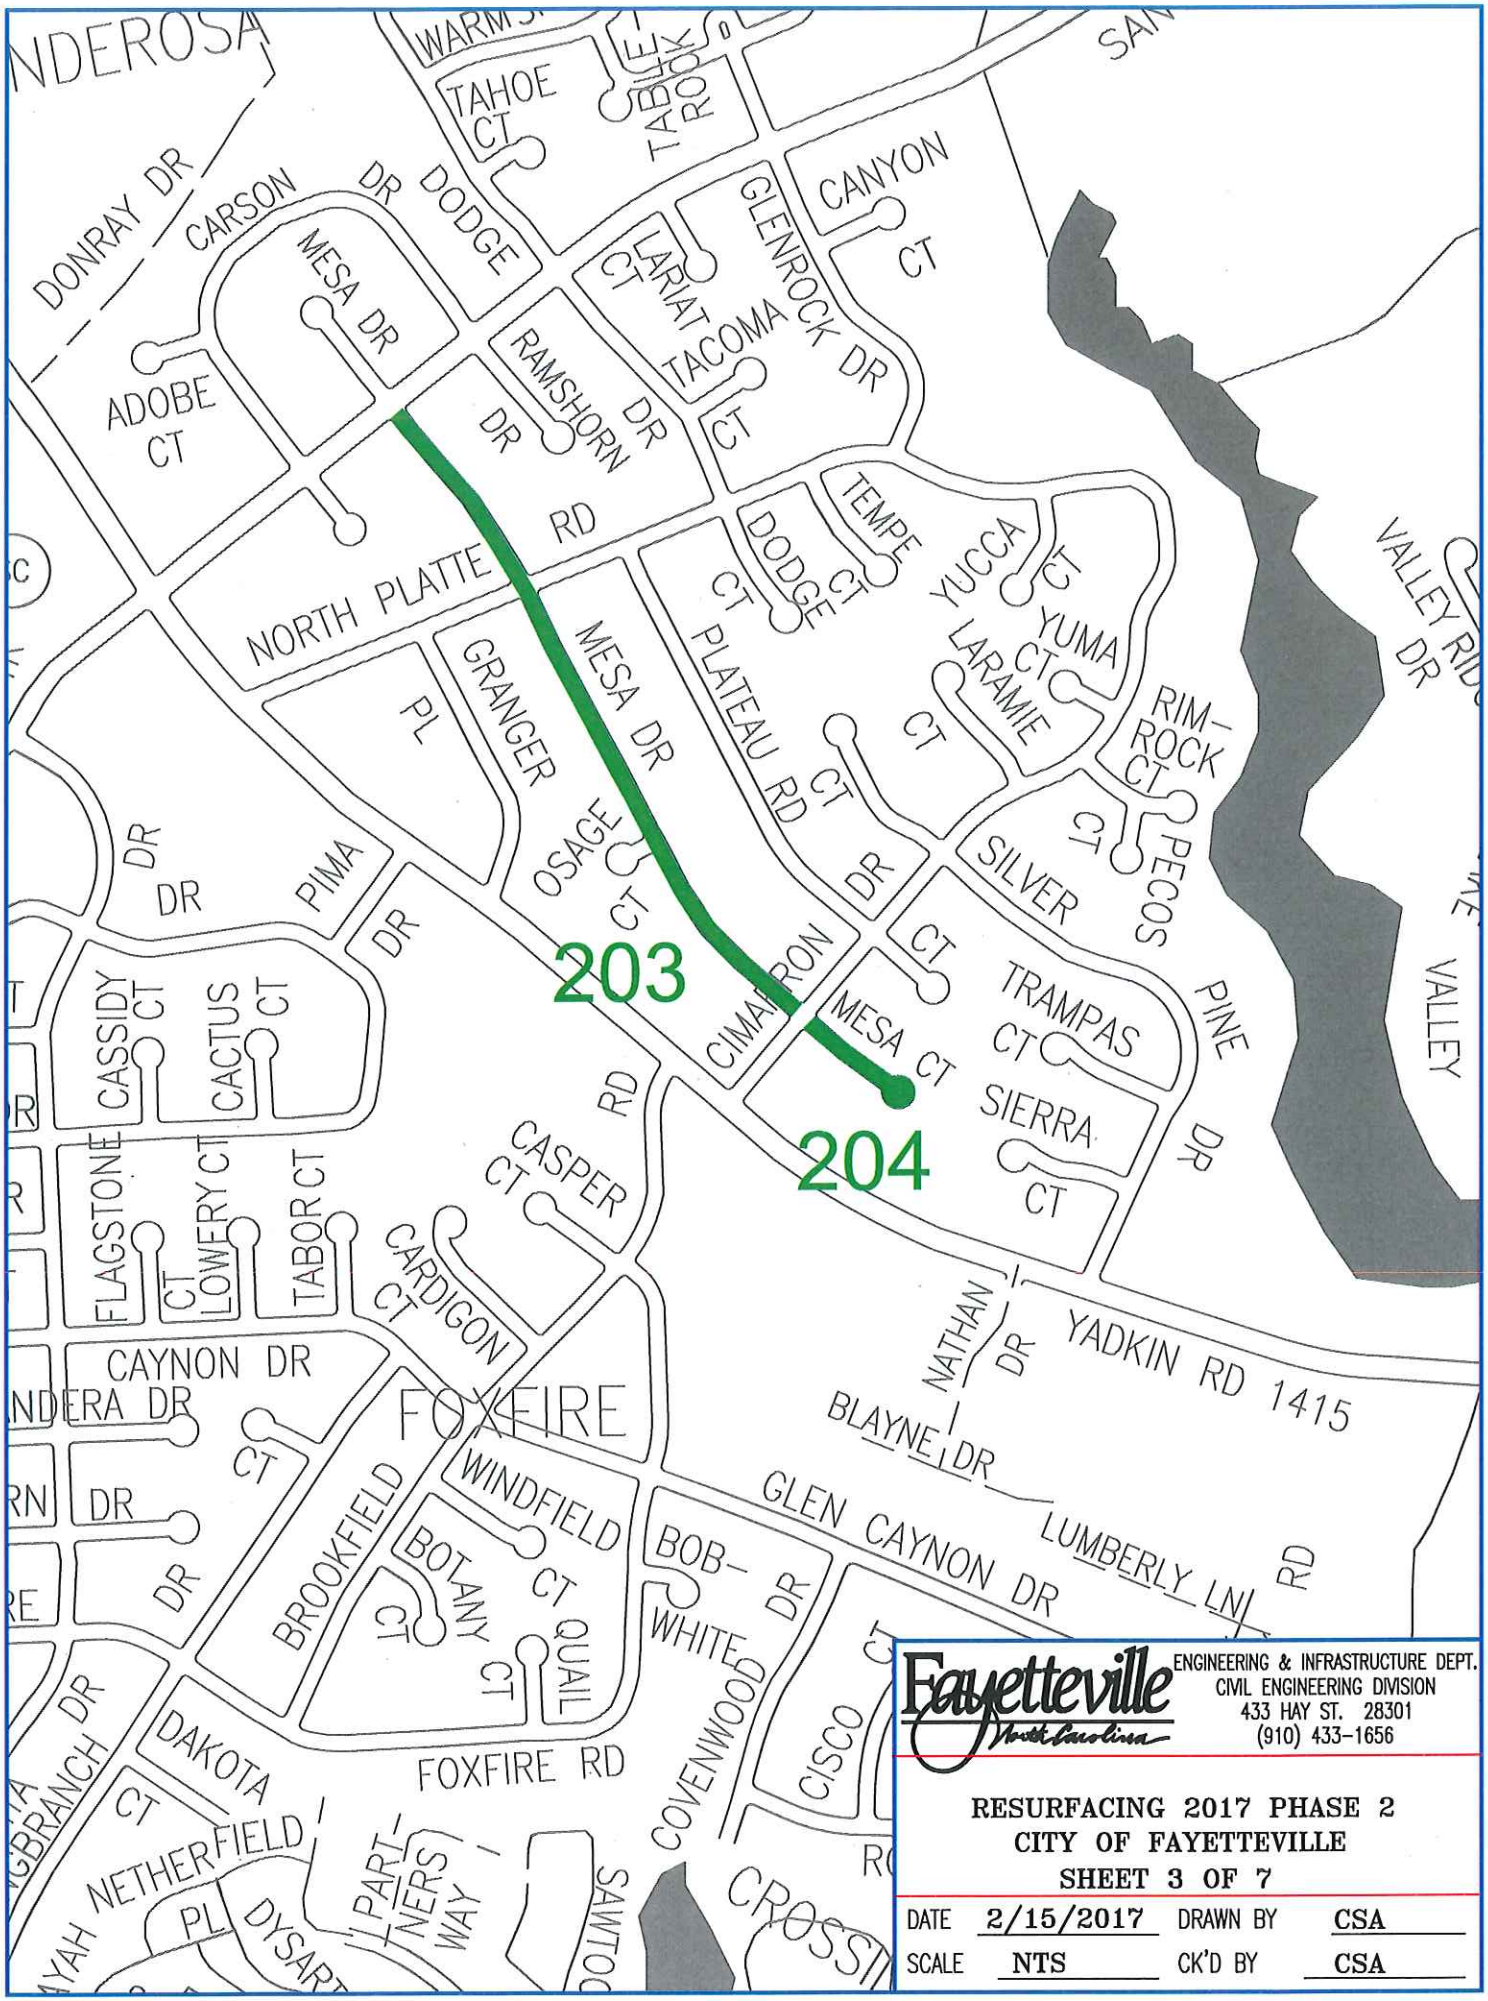

Fayetteville North Carolina

ENGINEERING & INFRASTRUCTURE DEPT.
CIVIL ENGINEERING DIVISION
433 HAY ST. 28301
(910) 433-1656

RESURFACING 2017 PHASE 2
CITY OF FAYETTEVILLE
SHEET 3 OF 7

DATE	2/15/2017	DRAWN BY	CSA
SCALE	NTS	CK'D BY	CSA

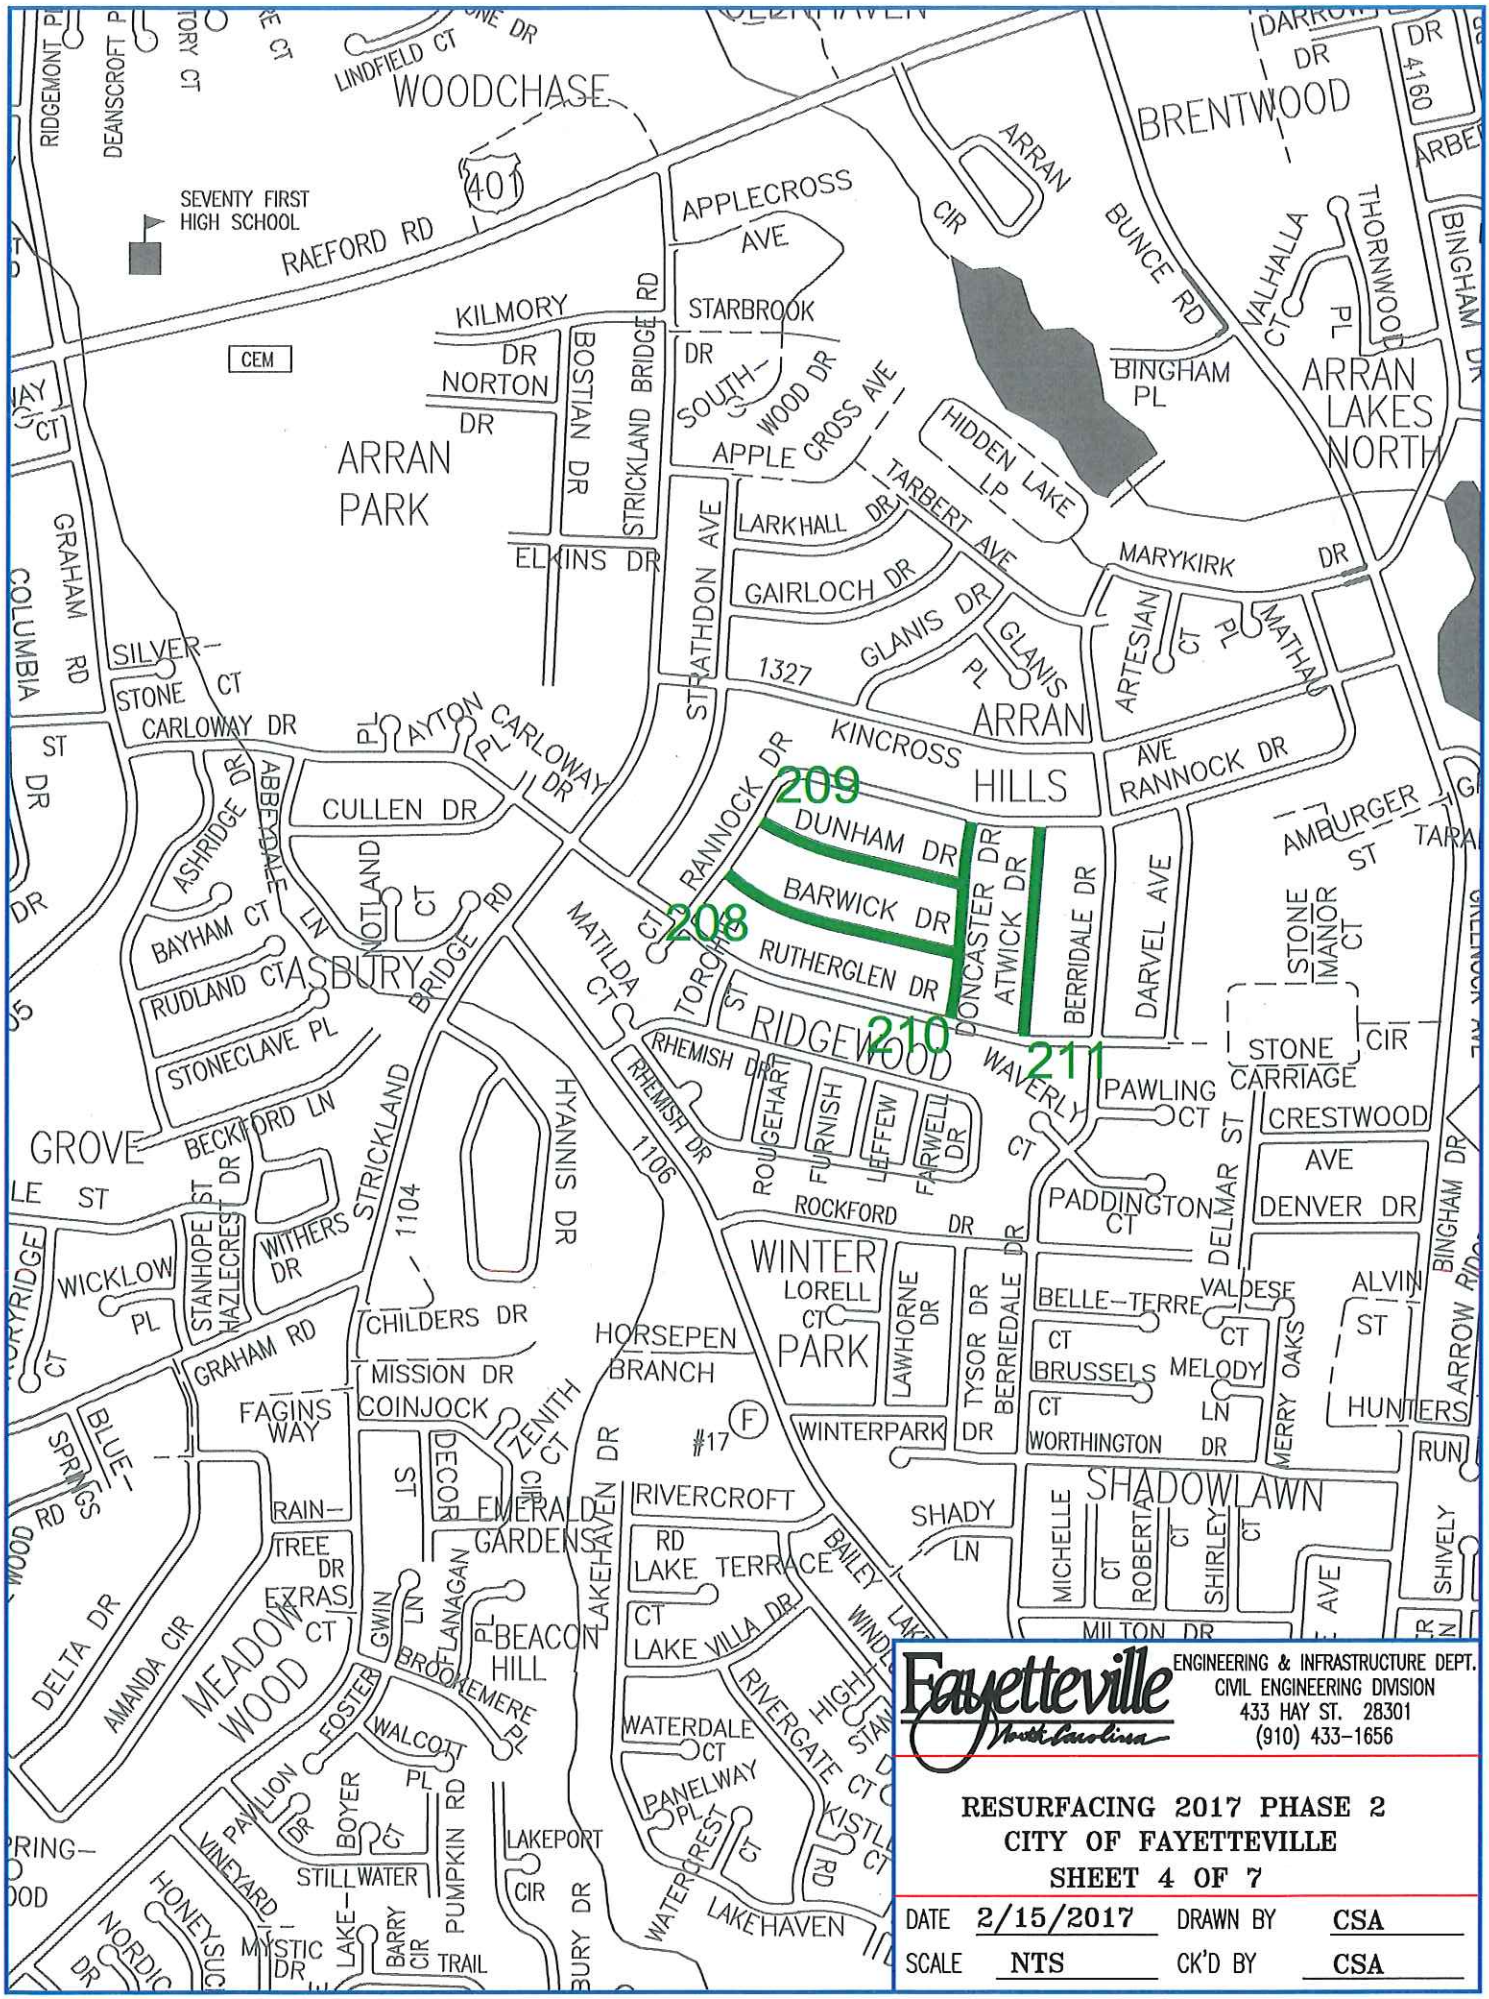

Fayetteville North Carolina

ENGINEERING & INFRASTRUCTURE DEPT.
CIVIL ENGINEERING DIVISION
433 HAY ST. 28301
(910) 433-1656

RESURFACING 2017 PHASE 2
CITY OF FAYETTEVILLE
SHEET 4 OF 7

DATE	2/15/2017	DRAWN BY	CSA
SCALE	NTS	CK'D BY	CSA

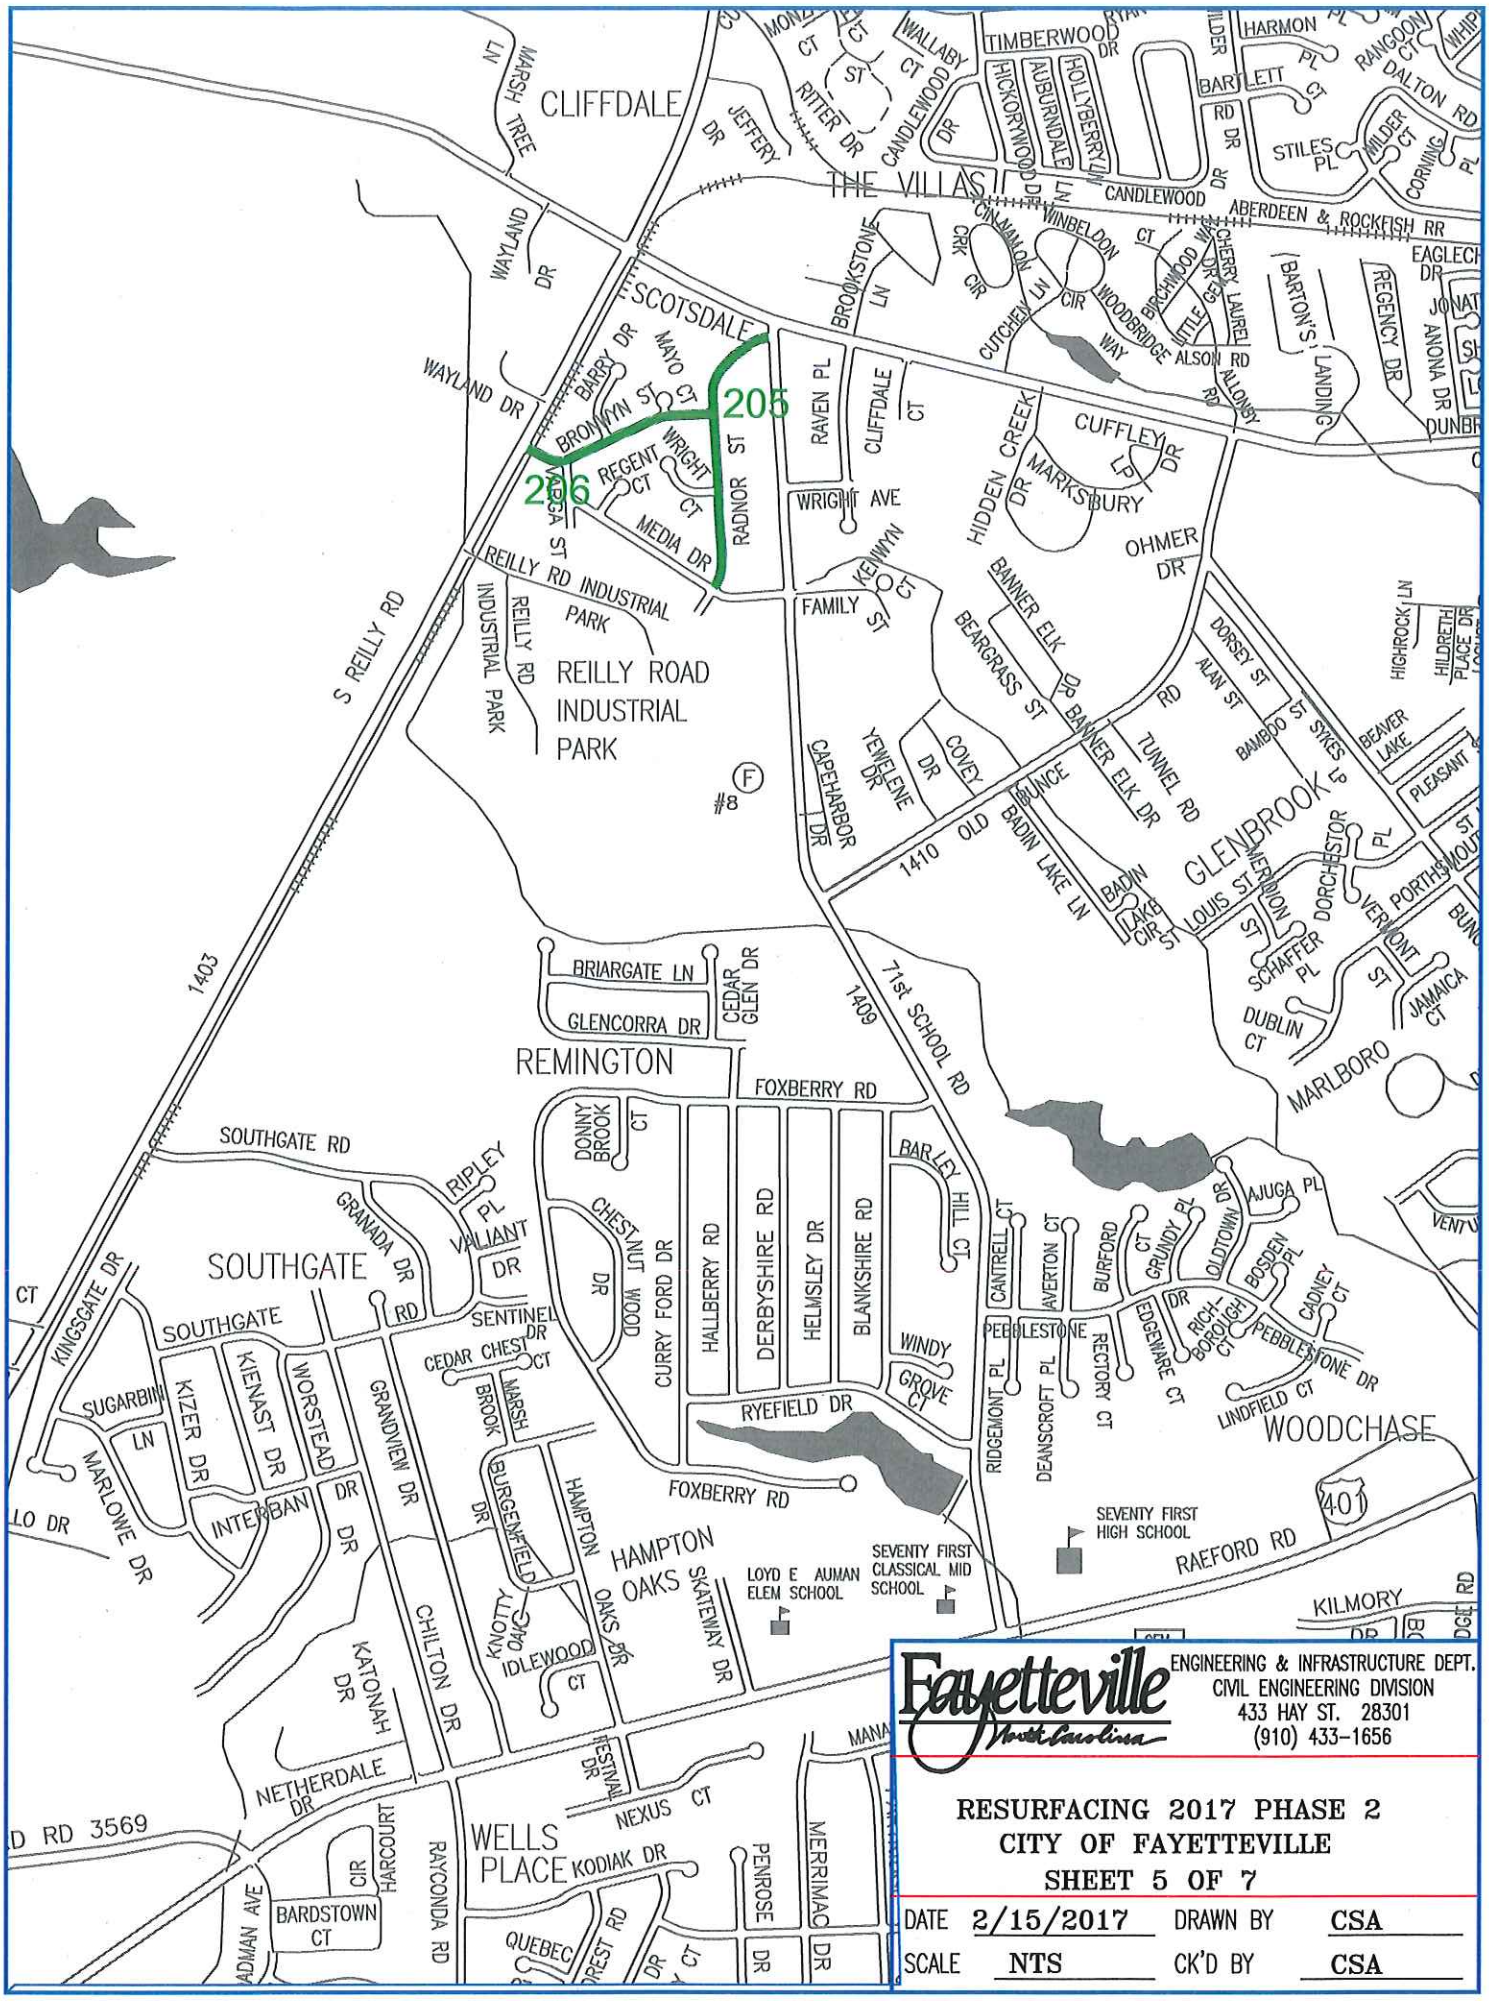

Fayetteville North Carolina

ENGINEERING & INFRASTRUCTURE DEPT.
CIVIL ENGINEERING DIVISION
433 HAY ST. 28301
(910) 433-1656

RESURFACING 2017 PHASE 2
CITY OF FAYETTEVILLE
SHEET 5 OF 7

DATE	2/15/2017	DRAWN BY	CSA
SCALE	NTS	CK'D BY	CSA

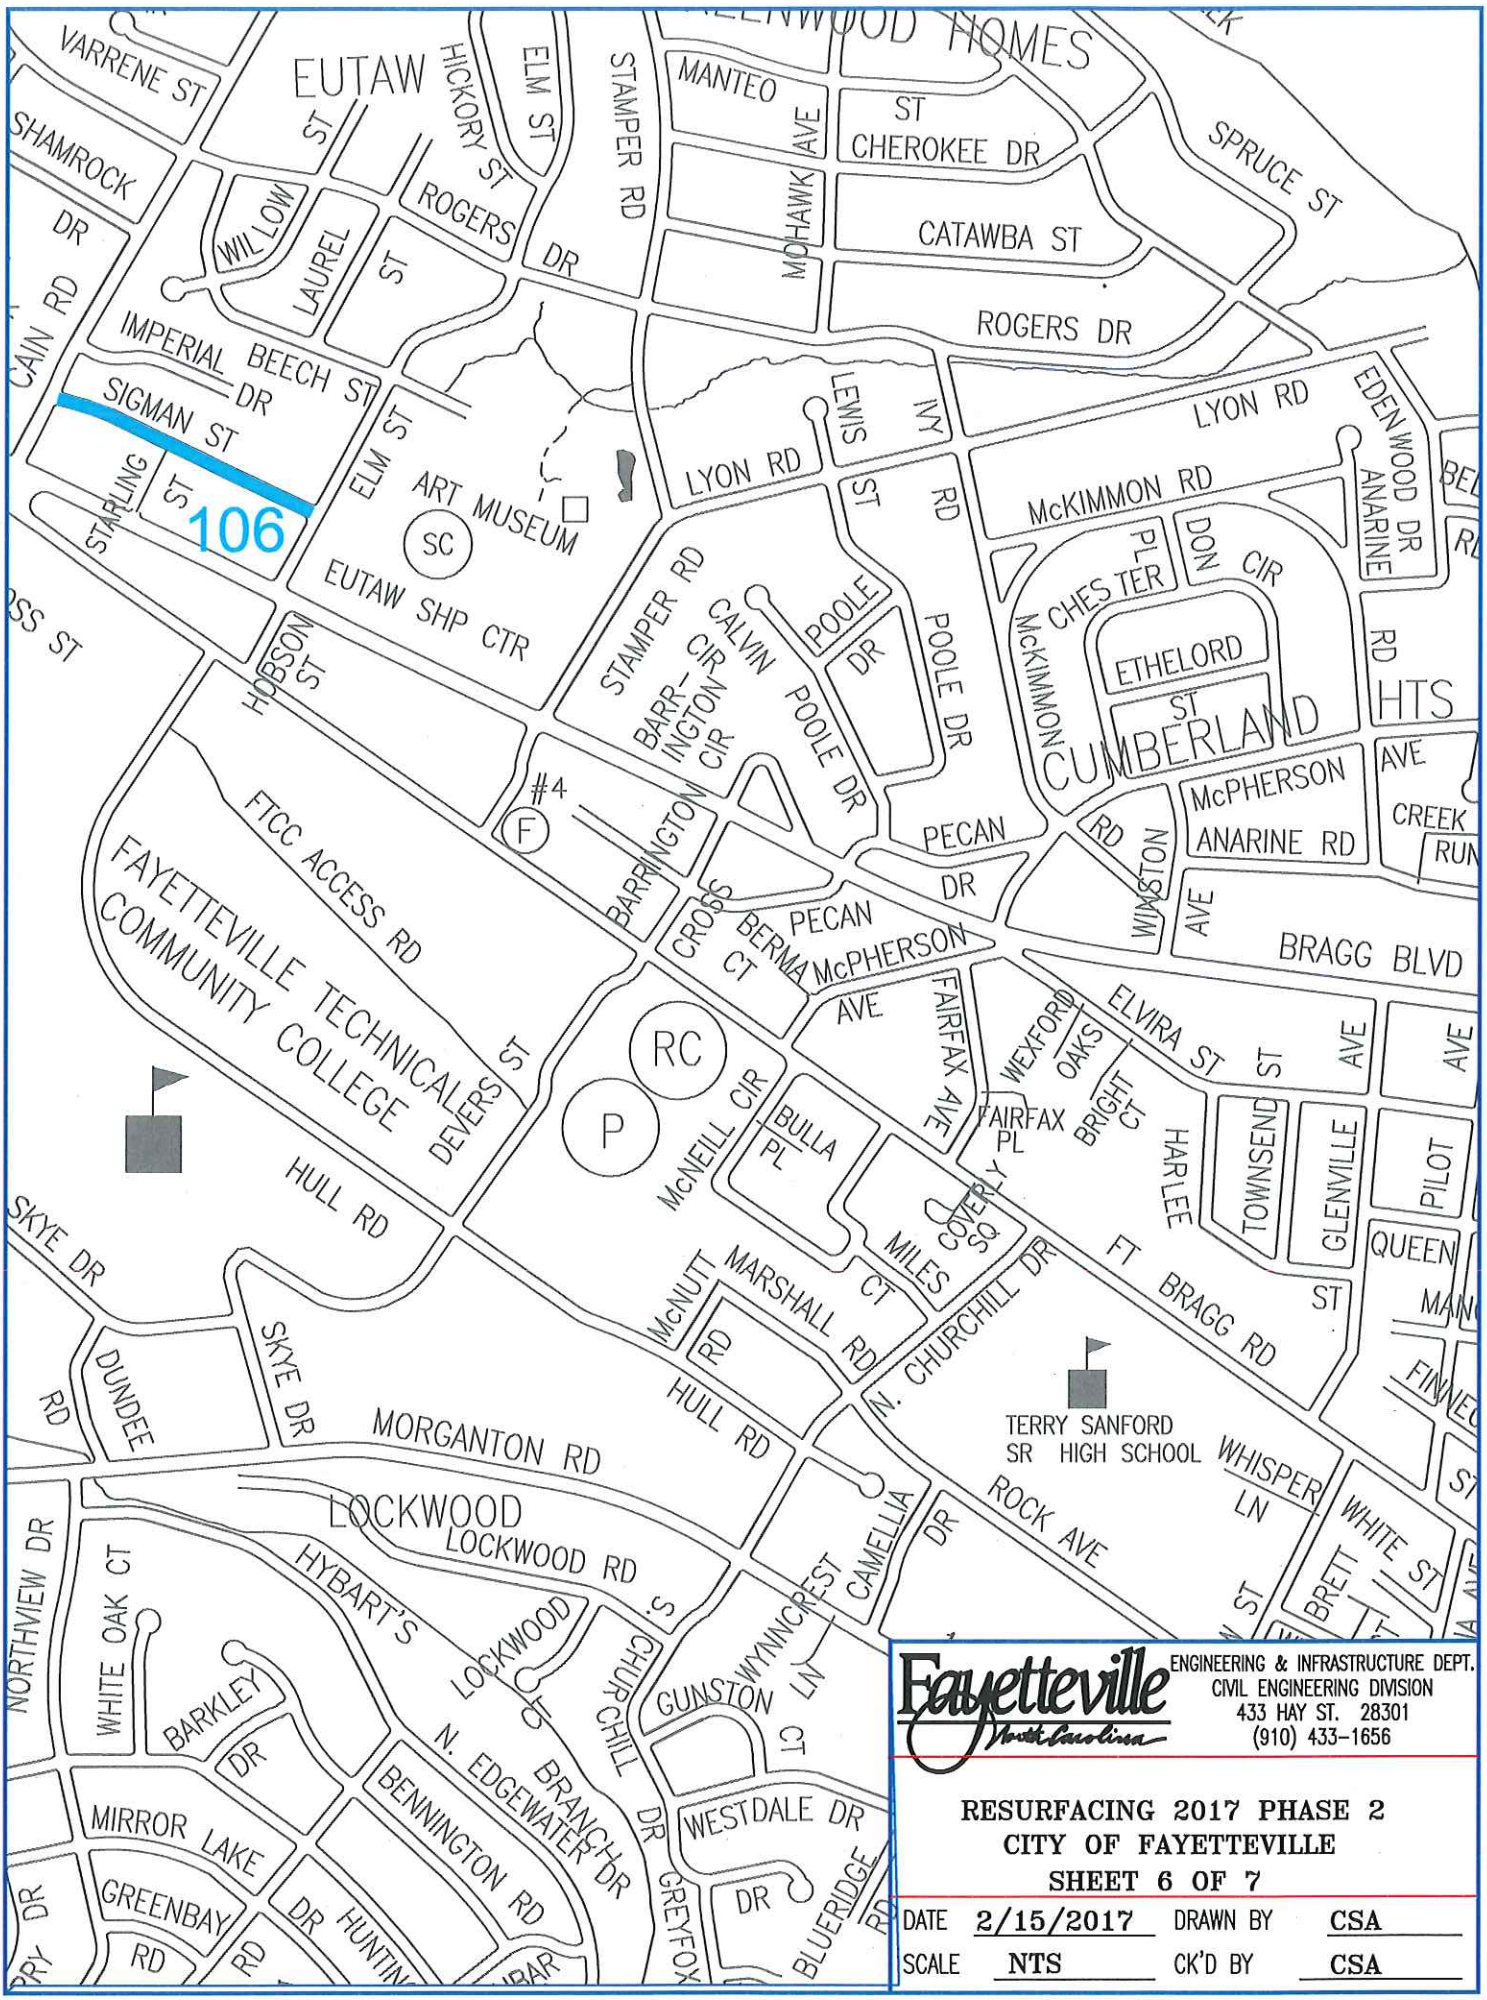

Fayetteville North Carolina

ENGINEERING & INFRASTRUCTURE DEPT.
CIVIL ENGINEERING DIVISION
433 HAY ST. 28301
(910) 433-1656

RESURFACING 2017 PHASE 2
CITY OF FAYETTEVILLE
SHEET 6 OF 7

DATE	2/15/2017	DRAWN BY	CSA
SCALE	NTS	CK'D BY	CSA

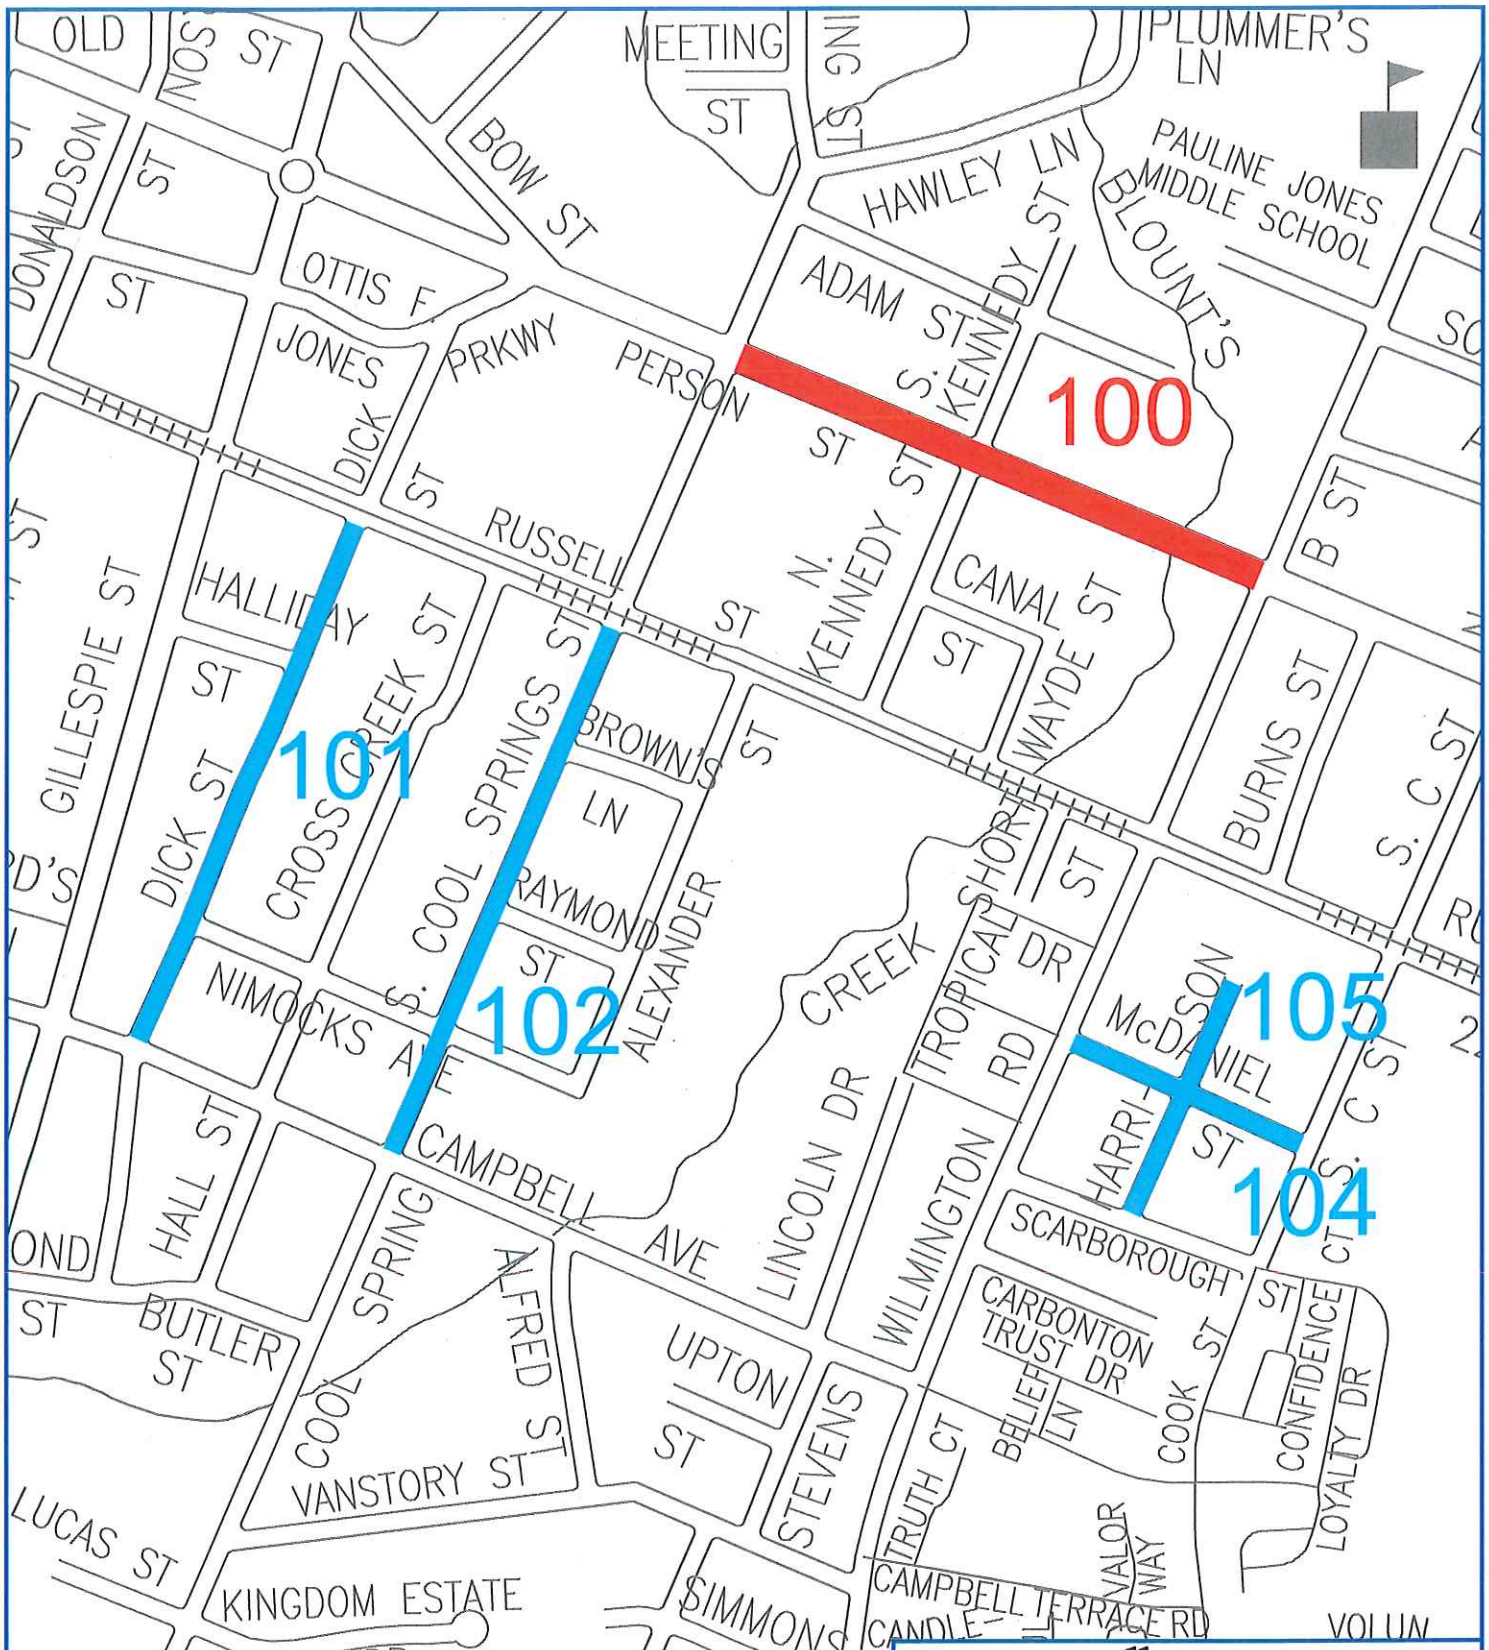

Fayetteville North Carolina

ENGINEERING & INFRASTRUCTURE DEPT.
CIVIL ENGINEERING DIVISION
433 HAY ST. 28301
(910) 433-1656

RESURFACING 2017 PHASE 2
CITY OF FAYETTEVILLE
SHEET 7 OF 7

DATE	2/15/2017	DRAWN BY	CSA
SCALE	NTS	CK'D BY	CSA